GENERAL NOTES:

1. FIELD SURVEY TAKEN NOVEMBER 29th 2001 (BY OTHERS).

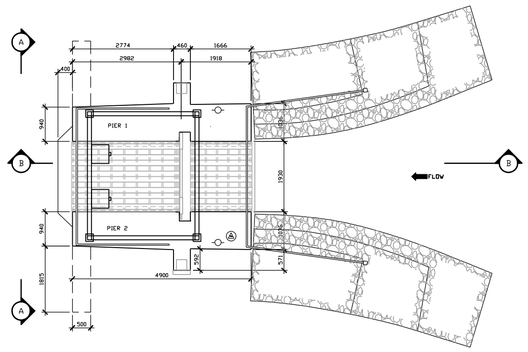

PLAN
CONTROL STRUCTURE
SCALE1:100

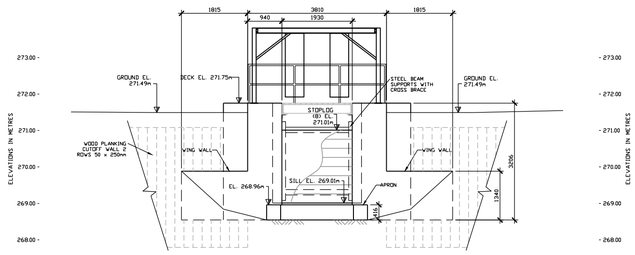

ELEVATION
DOWNSTREAM
SCALE1:100

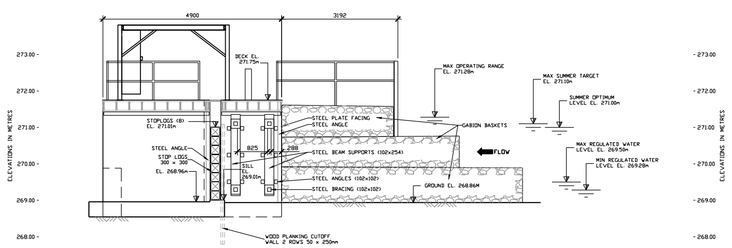

SECTION
CONTROL STRUCTURE
SCALE1:100

1:100
0 1 2 4 6m

Stantec

Stantec Consulting Ltd.

Copyright Reserved

The Contractor shall verify and be responsible for all dimensions. DO NOT scale the drawing - any errors or omissions shall be reported to Stantec without delay.
The Copyrights to all designs and drawings are the property of Stantec. Reproduction or use for any purpose other than that authorized by Stantec is forbidden.

Consultant

Notes

Revision	By	Appd	YYYY.MM.DD
0 ISSUED FOR PERMITTING	PMP	AT	2018.03.16
A ISSUED FOR DISCUSSION	PMP	AT	2018.02.15

Issued

File Name: 159100390300HYC002	S.R.	P.M.P.	A.T.	2018.02.15
	Dwn.	Dsgn.	Chkd.	YYYY.MM.DD

Permit/Seal

PRELIMINARY NOT FOR CONSTRUCTION

LICENSED PROFESSIONAL ENGINEER
A. TAHA
100191140
2018-03-20
PROVINCE OF ONTARIO

Client/Project Logo

Mississippi Valley Conservation Authority

Client/Project

SHABOMEKA LAKE DAM RECONSTRUCTION

NORTH FRONTENAC, ONTARIO

Title

EXISTING CONTROL STRUCTURE PLAN , ELEVATION & SECTIONS

Project No.	Scale
159100390	1:100

Revision	Sheet	Drawing No.
0	2 of 9	C002

ORIGINAL SHEET - ISO B2