GENERAL NOTES:

1. FIELD SURVEY TAKEN NOVEMBER 29TH 2001 (BY OTHERS).

BHX (XXX.X)
- ROCK ELEVATION
- BORE HOLE No

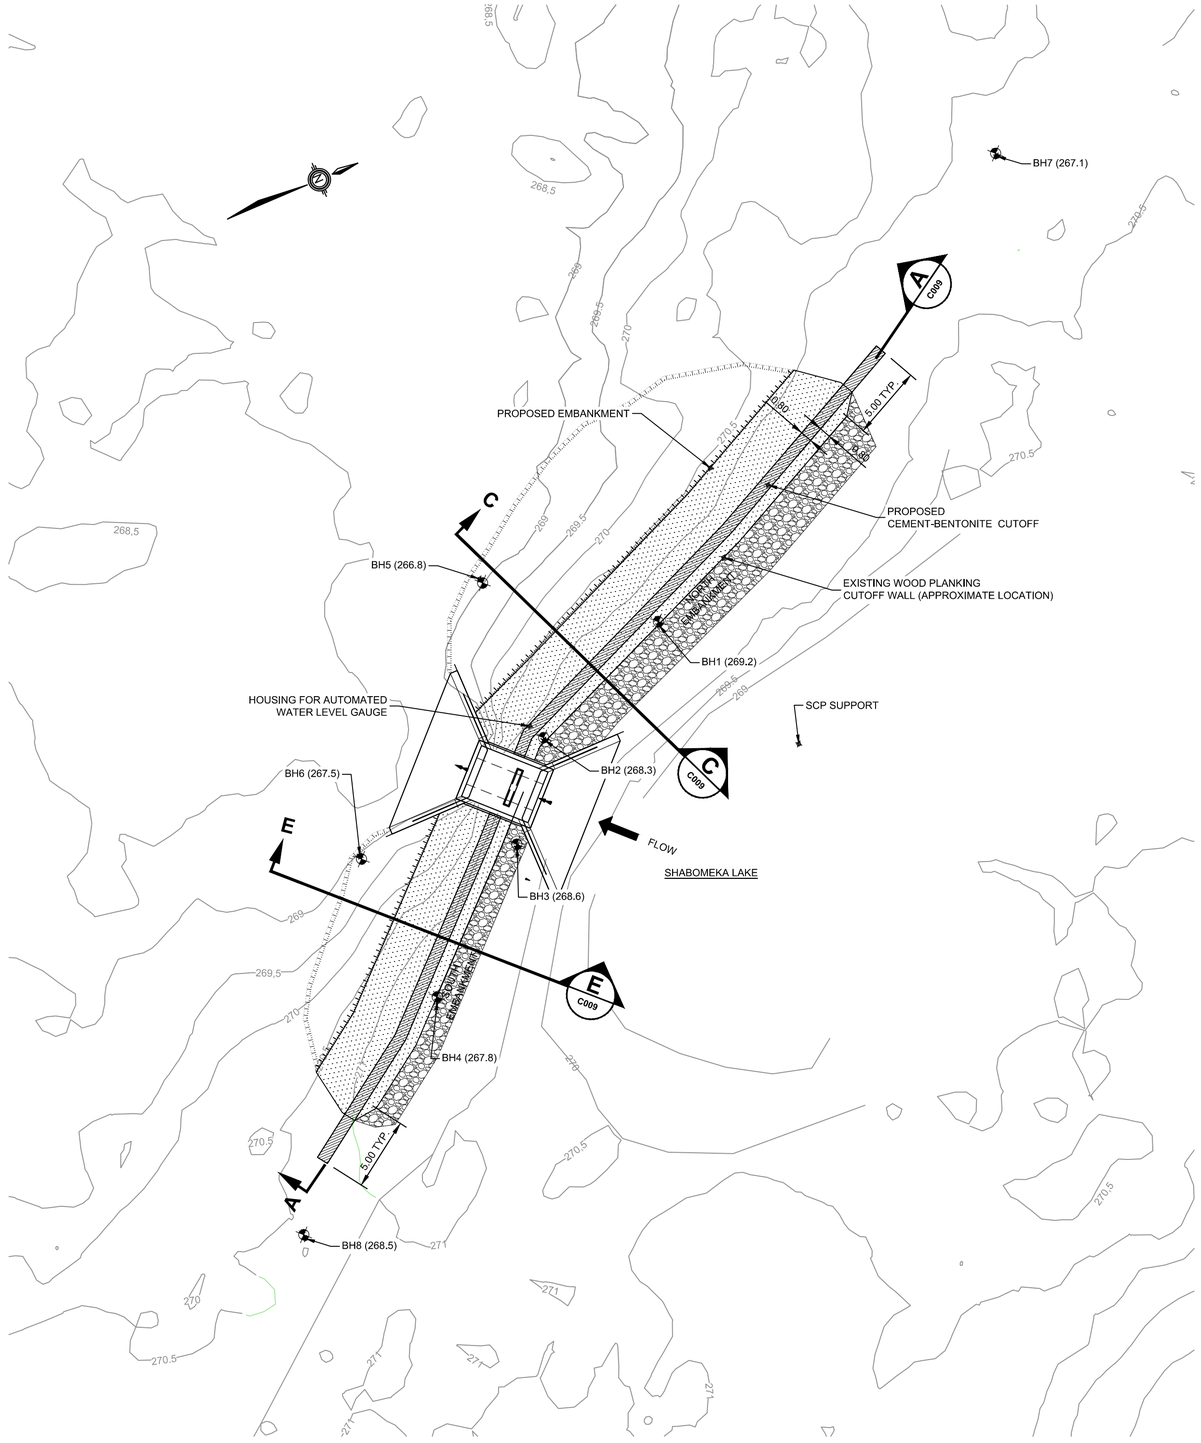

1:250
0 2.5 5 10 15m

Stantec Consulting Ltd.

Copyright Reserved

The Contractor shall verify and be responsible for all dimensions. DO NOT scale the drawing - any errors or omissions shall be reported to Stantec without delay.
The Copyrights to all designs and drawings are the property of Stantec. Reproduction or use for any purpose other than that authorized by Stantec is forbidden.

Consultant

Notes

THE ACCESS FOR REHABILITATION OF THE NORTH DYKE IS LEFT TO THE CONTRACTOR CHOICE.

Revision	By	Appd	YYYY.MM.DD
0 ISSUED FOR PERMITTING	PMP	AT	2018.03.16
A ISSUED FOR DISCUSSION	PMP	AT	2018.02.15

Issued	By	Appd	YYYY.MM.DD
File Name: 159100390300HYC008-C009_CV3D2017	S.R. Dwn.	P.M.P. Dsgn.	A.T. Chkd. 2018.02.15

Permit/Seal

PRELIMINARY NOT FOR CONSTRUCTION

LICENSED PROFESSIONAL ENGINEER A. TAHA 100191140 2018-03-20 PROVINCE OF ONTARIO

Client/Project Logo

Mississippi Valley Conservation Authority

Client/Project

SHABOMEKA LAKE DAM RECONSTRUCTION

NORTH FRONTENAC, ONTARIO

Title

PROPOSED REHABILITATION PLAN

Project No.	Scale
159100390	1:250

Revision	Sheet	Drawing No.
0	8 of 9	C008

ORIGINAL SHEET - ISO A2